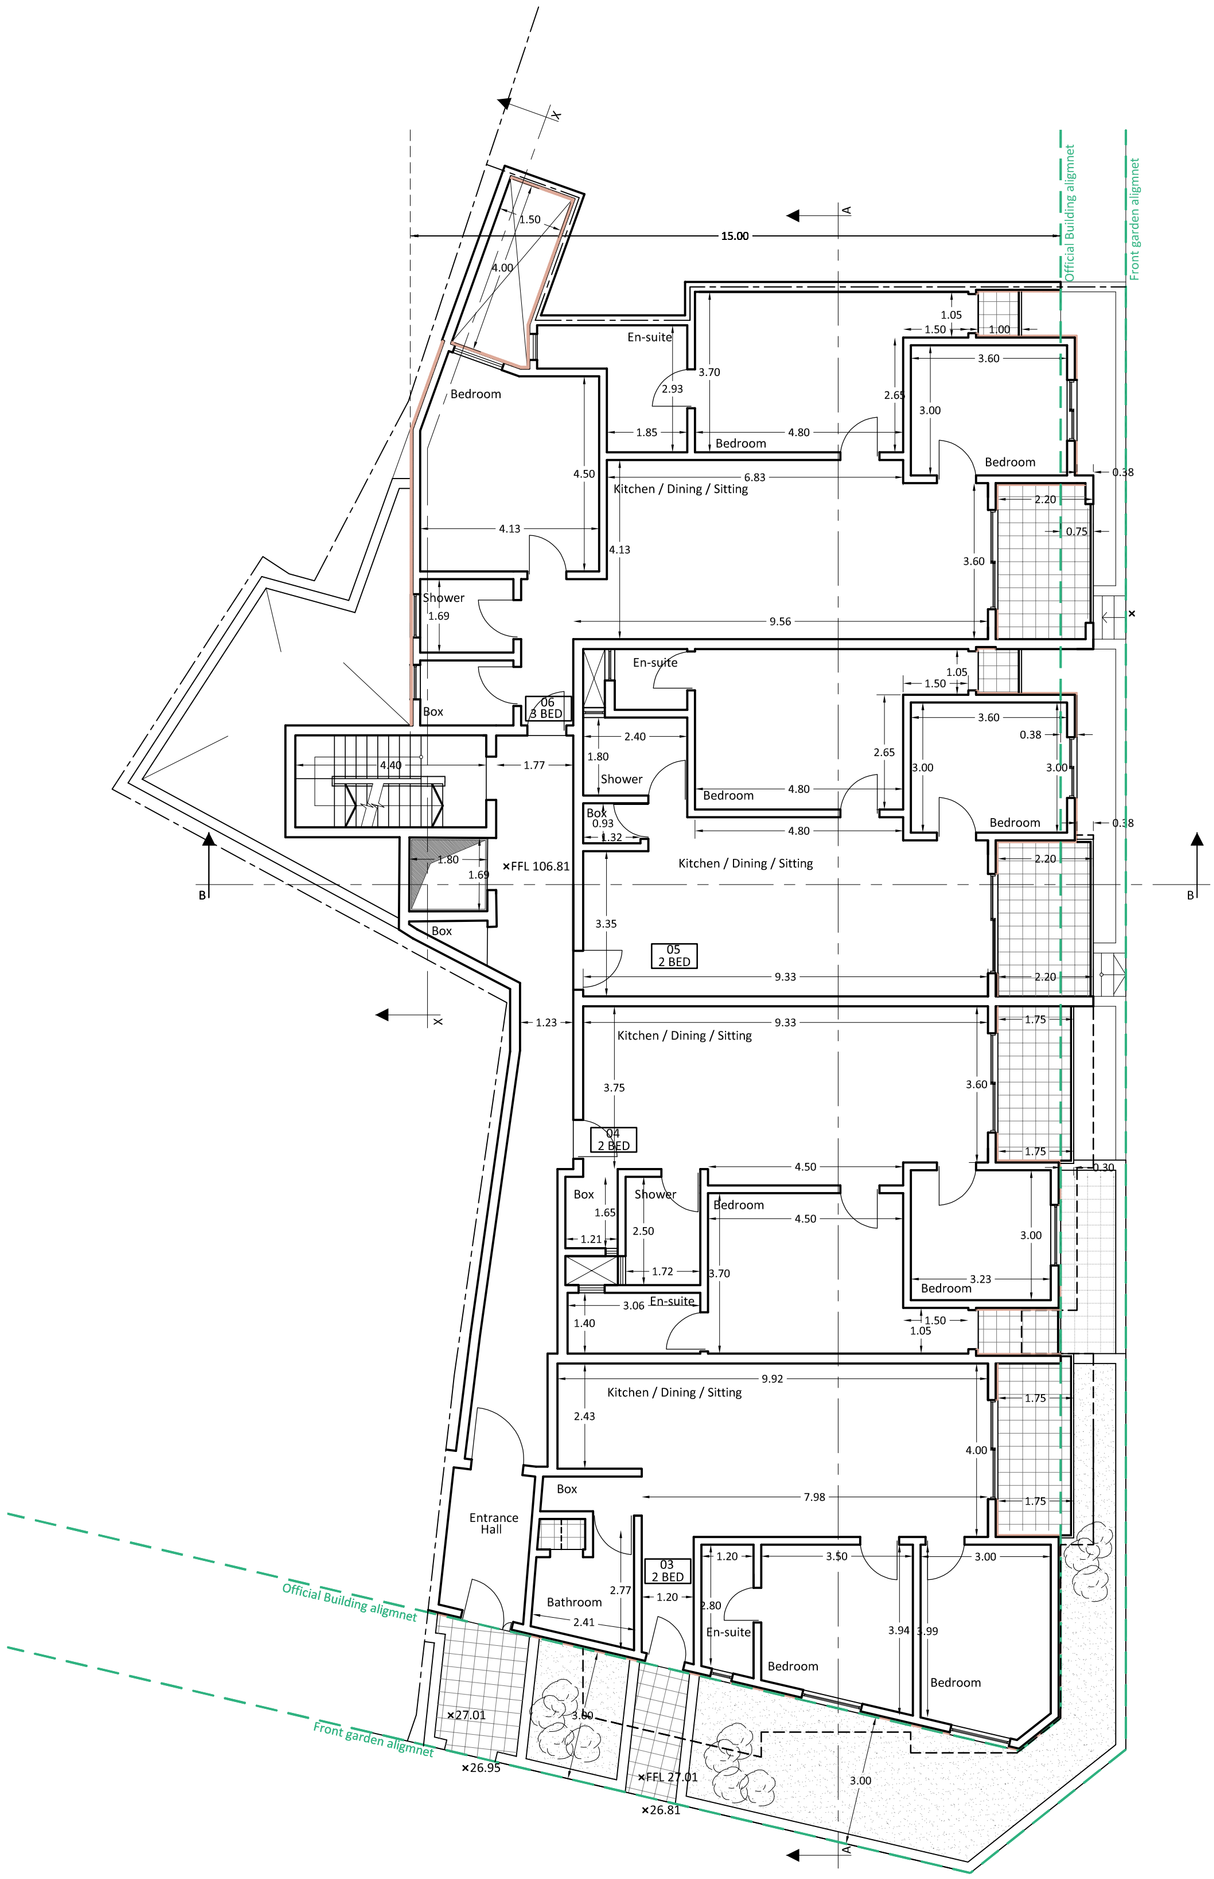

LEVEL 3
SCALE 1:100 PROPOSED