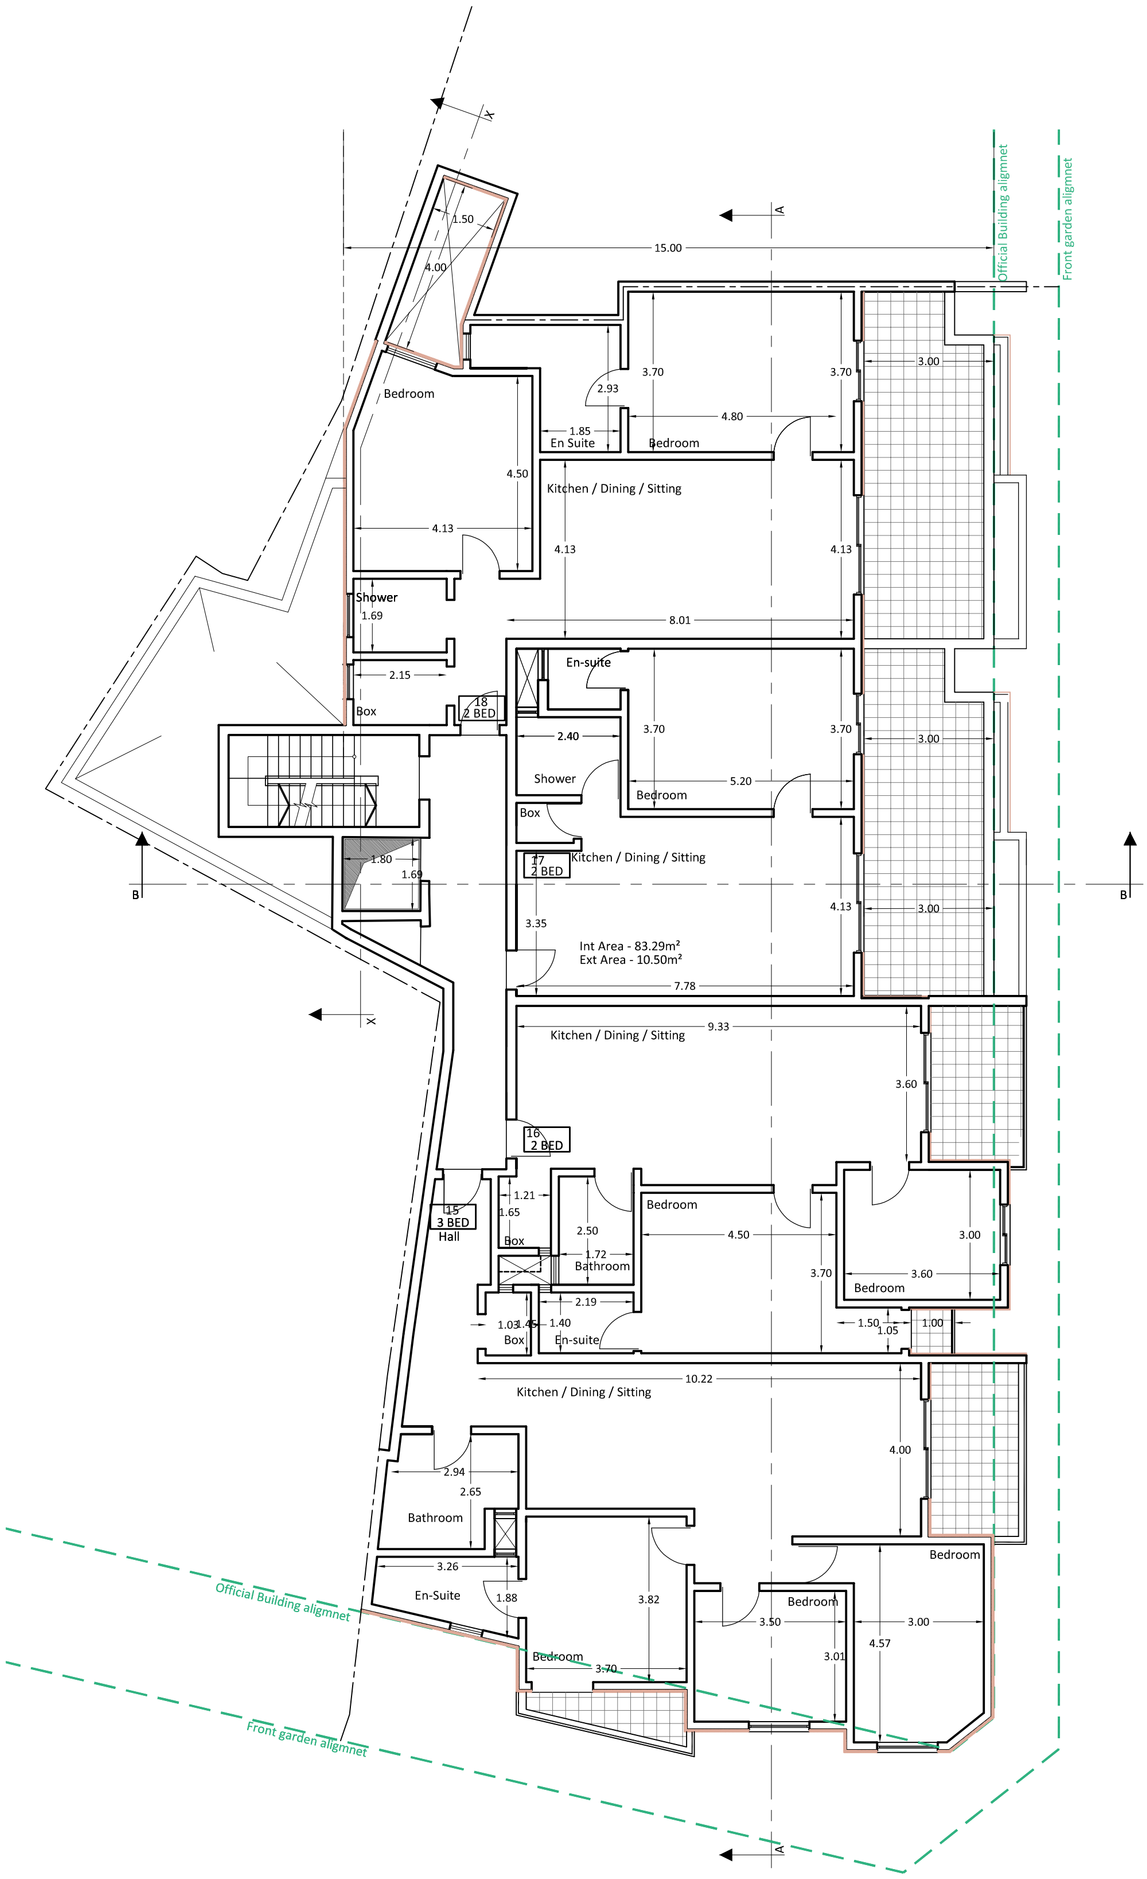

LEVEL 6
SCALE 1:100 PROPOSED